Building Project

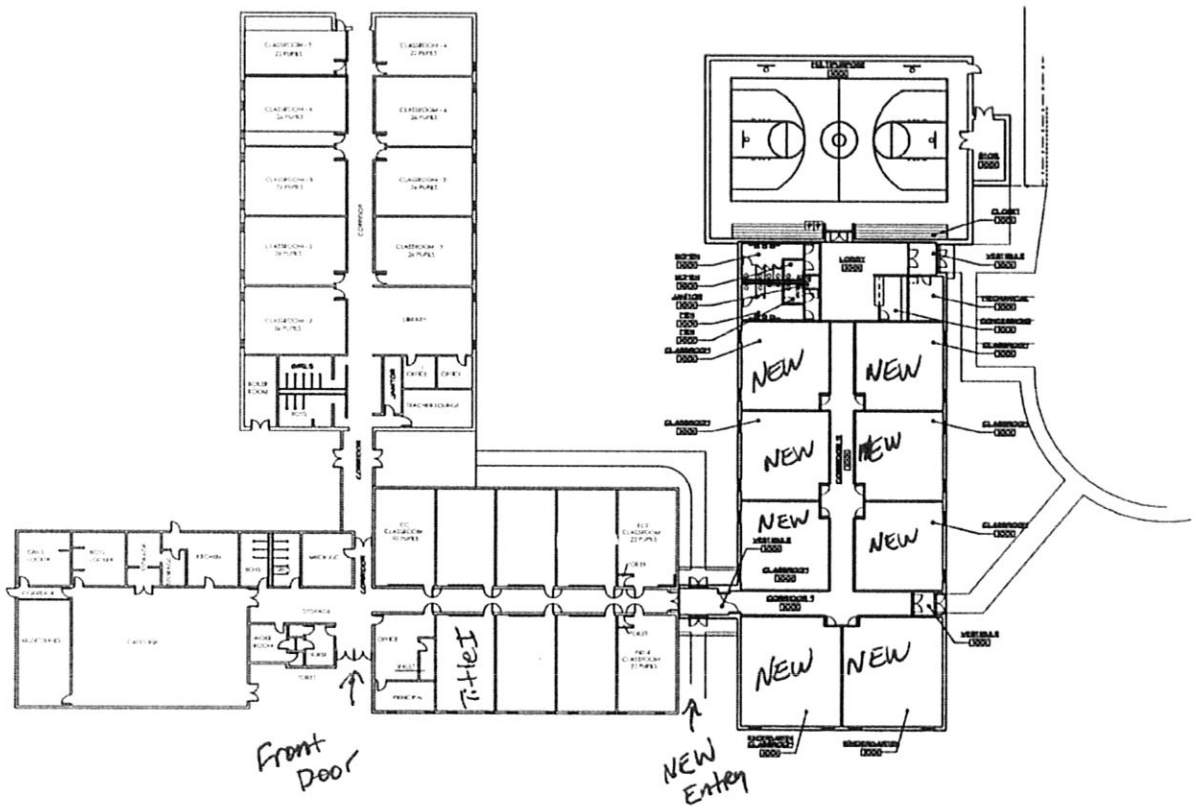

1 REFERENCE OVERALL FLOOR PLAN

SCES

N
W
E
S

XXXXXXX
XXXXXXXXX
XXXXXXX
XXXXXXX

DATE: XXXXXXXX

SHEET TITLE/NO.
OVERALL REFERENCE PLAN ELEMENTARY
A1.0E

JOB NO. 20410.3

Building Project

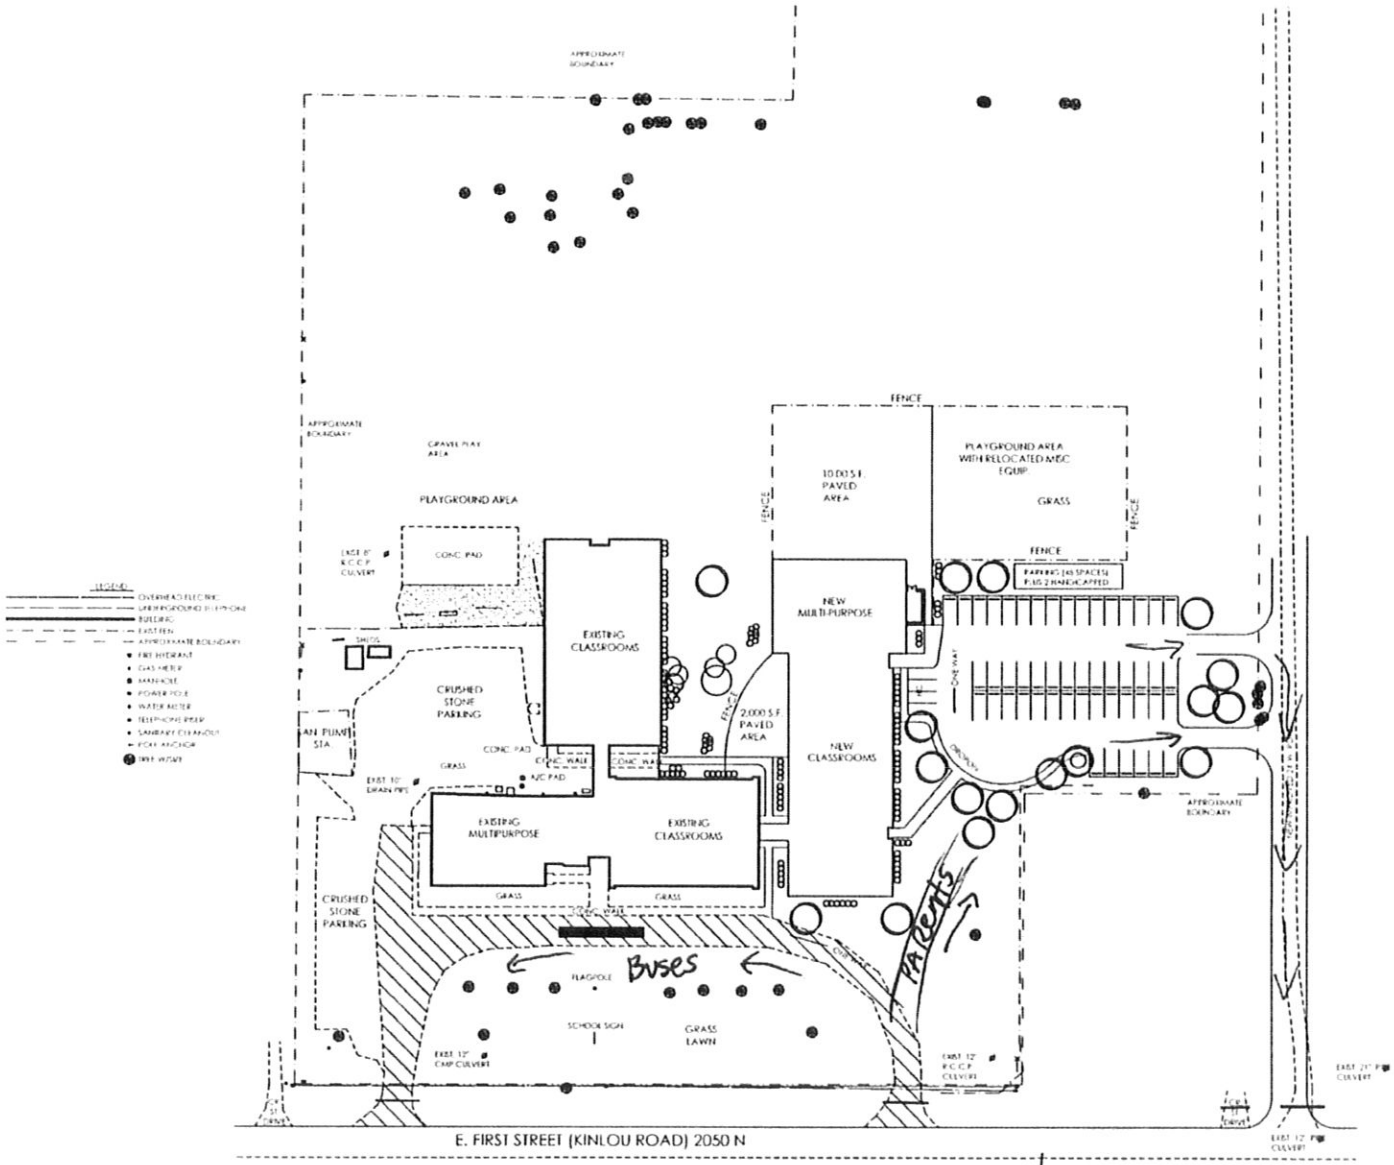

NEW SITE PLAN
SCALE: 1/32" = 1'-0"

N
W E
S

SCES

XXXXXXX
XXXXXXXX
XXXXXXX
XXXXXXX

DATE: XXXXXXXX

SHEET TITLE/NO.
SITE PLAN
C1.0E

JOB NO. 204102